


12-5-18-152

0012 70600 007 01 B B S D

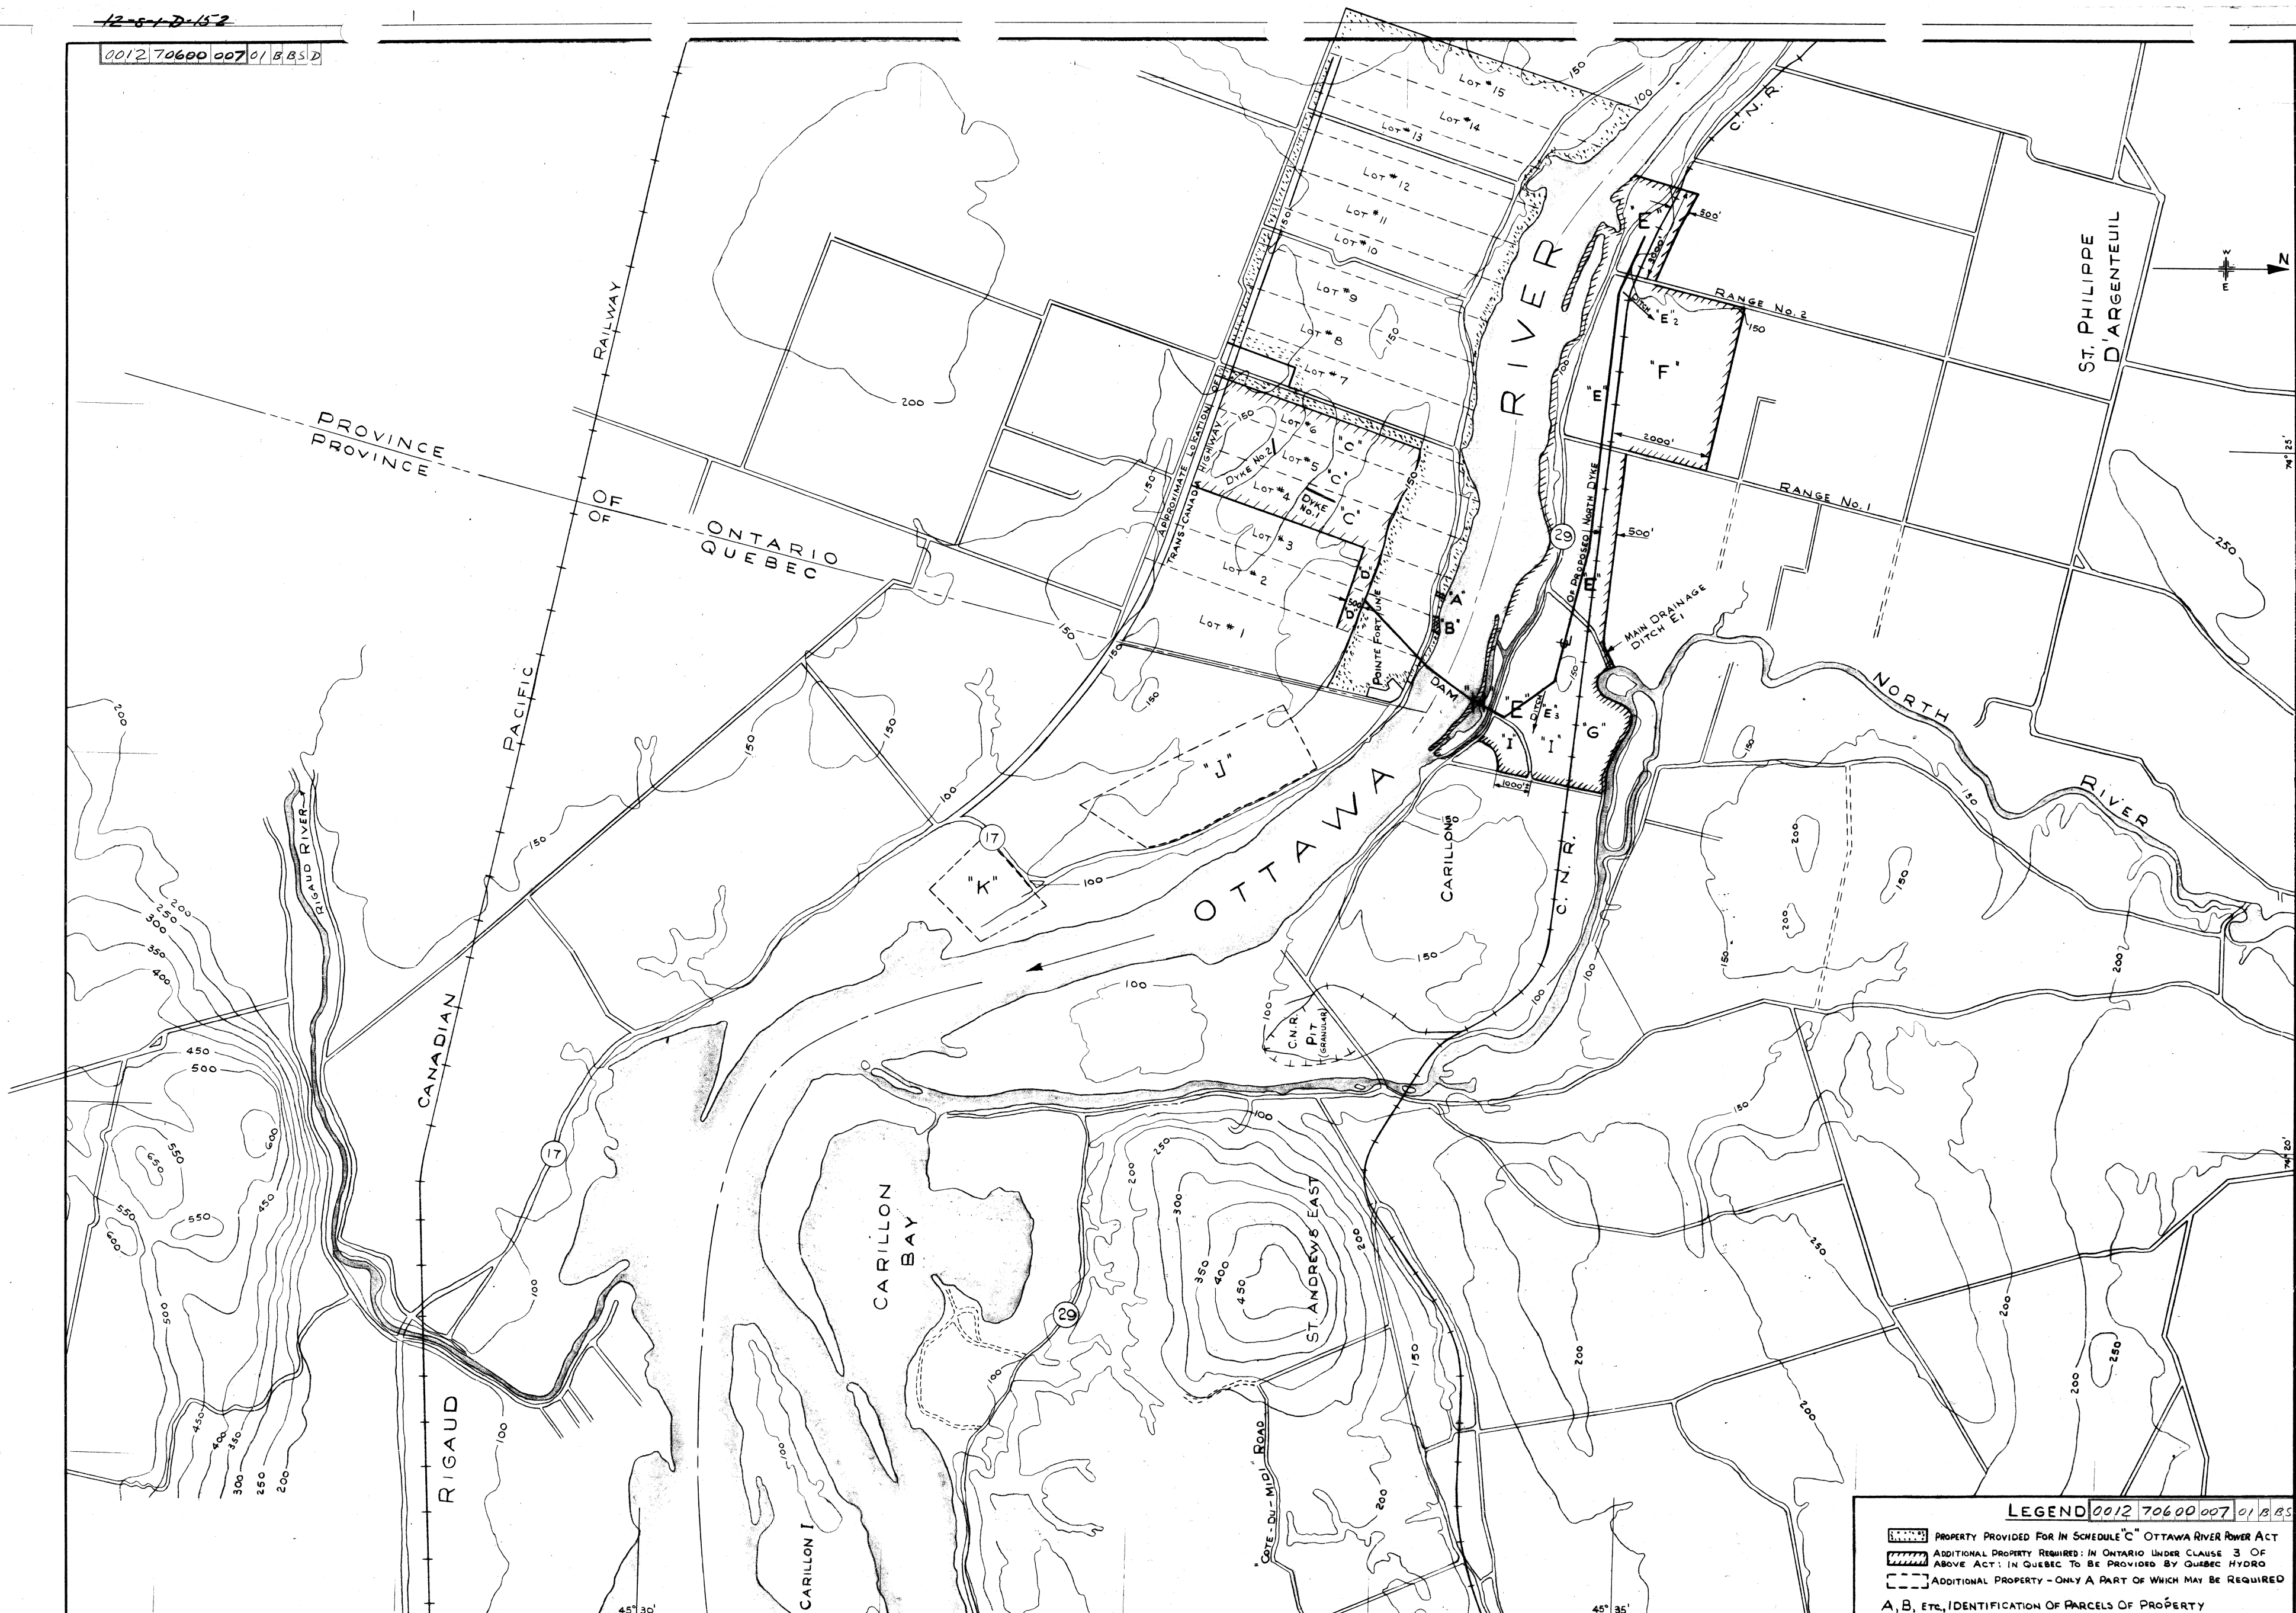

LEGEND 0012 70600 007 01 B B S D

- PROPERTY PROVIDED FOR IN SCHEDULE "C" OTTAWA RIVER POWER ACT
- ADDITIONAL PROPERTY REQUIRED: IN ONTARIO UNDER CLAUSE 3 OF ABOVE ACT; IN QUEBEC TO BE PROVIDED BY QUEBEC HYDRO
- ADDITIONAL PROPERTY - ONLY A PART OF WHICH MAY BE REQUIRED
- A, B, ETC., IDENTIFICATION OF PARCELS OF PROPERTY

THE SHAWMCCAN ENGINEERING CO. LTD.
CONSULTING ENGINEERS
INGÉNIEURS CONSEILS

PROJECT FOR
DESIGNED BY
CHECKED BY
L.Y.C.
A.C.G.
APPROVED BY
DATE
2205
1004-A1
MAR-18-59
E-80152 PD

HYDRO-QUÉBEC
CARILLON

PROPERTY, EXCLUSIVE OF FLOODED AREA
REQUIRED FOR DEVELOPMENT

APPROVED FOR
DATE
SHEET NO. 1
SCALE
1" = 2,000'-0"
NO 12-5-18-152

1 SEE LETTER DATED MAR-20-59 TO MR.
CH. PIGOT OF HYDRO-QUEBEC FROM
I.D. MACKENZIE OF S.E. CO. LTD.

2 APR-2-59 REDRAWN
1 MAR-26-59 REVISIONS TO AREAS OF PARCELS "I" & "G" IN ACCORDANCE WITH
MR. C.H. PIGOT'S LETTER DATED MAR-24-59 TO I.D.M.

DESIGNS OF REFERENCE
REFERENCE DRAWINGS

NO. DESIGN
DESIGN NO.

NO.

DATE

REVISIONS

ERRORT
LOCATION

SIGNATURE

NO.

DATE

REVISIONS

ERRORT
LOCATION

SIGNATURE

NO.

DATE